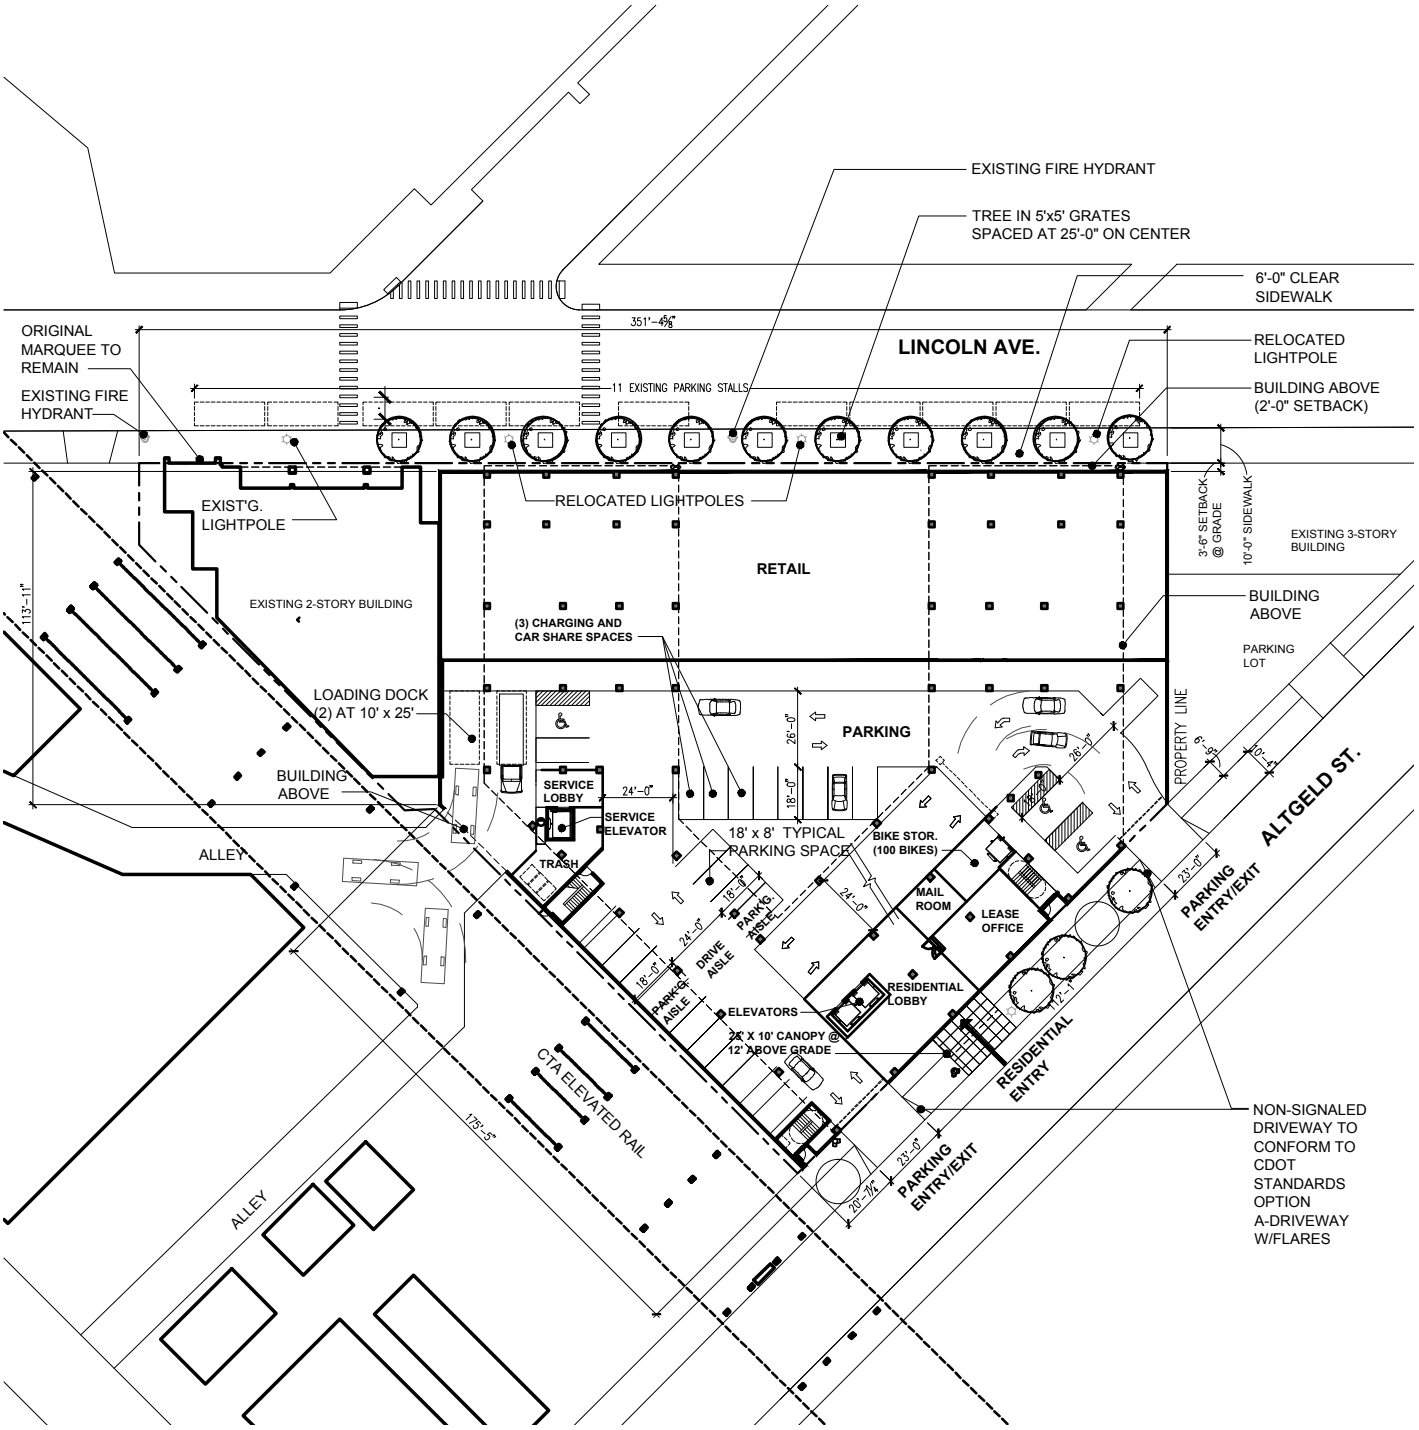

GROUND LEVEL PLAN

Applicant: Baker Development Corporation
Address: 2518-2552 North Lincoln Avenue

Introduced Date: July 30, 2014
Date: July 9, 2015

SCB

© 2015 Solomon Cordwell Buenz